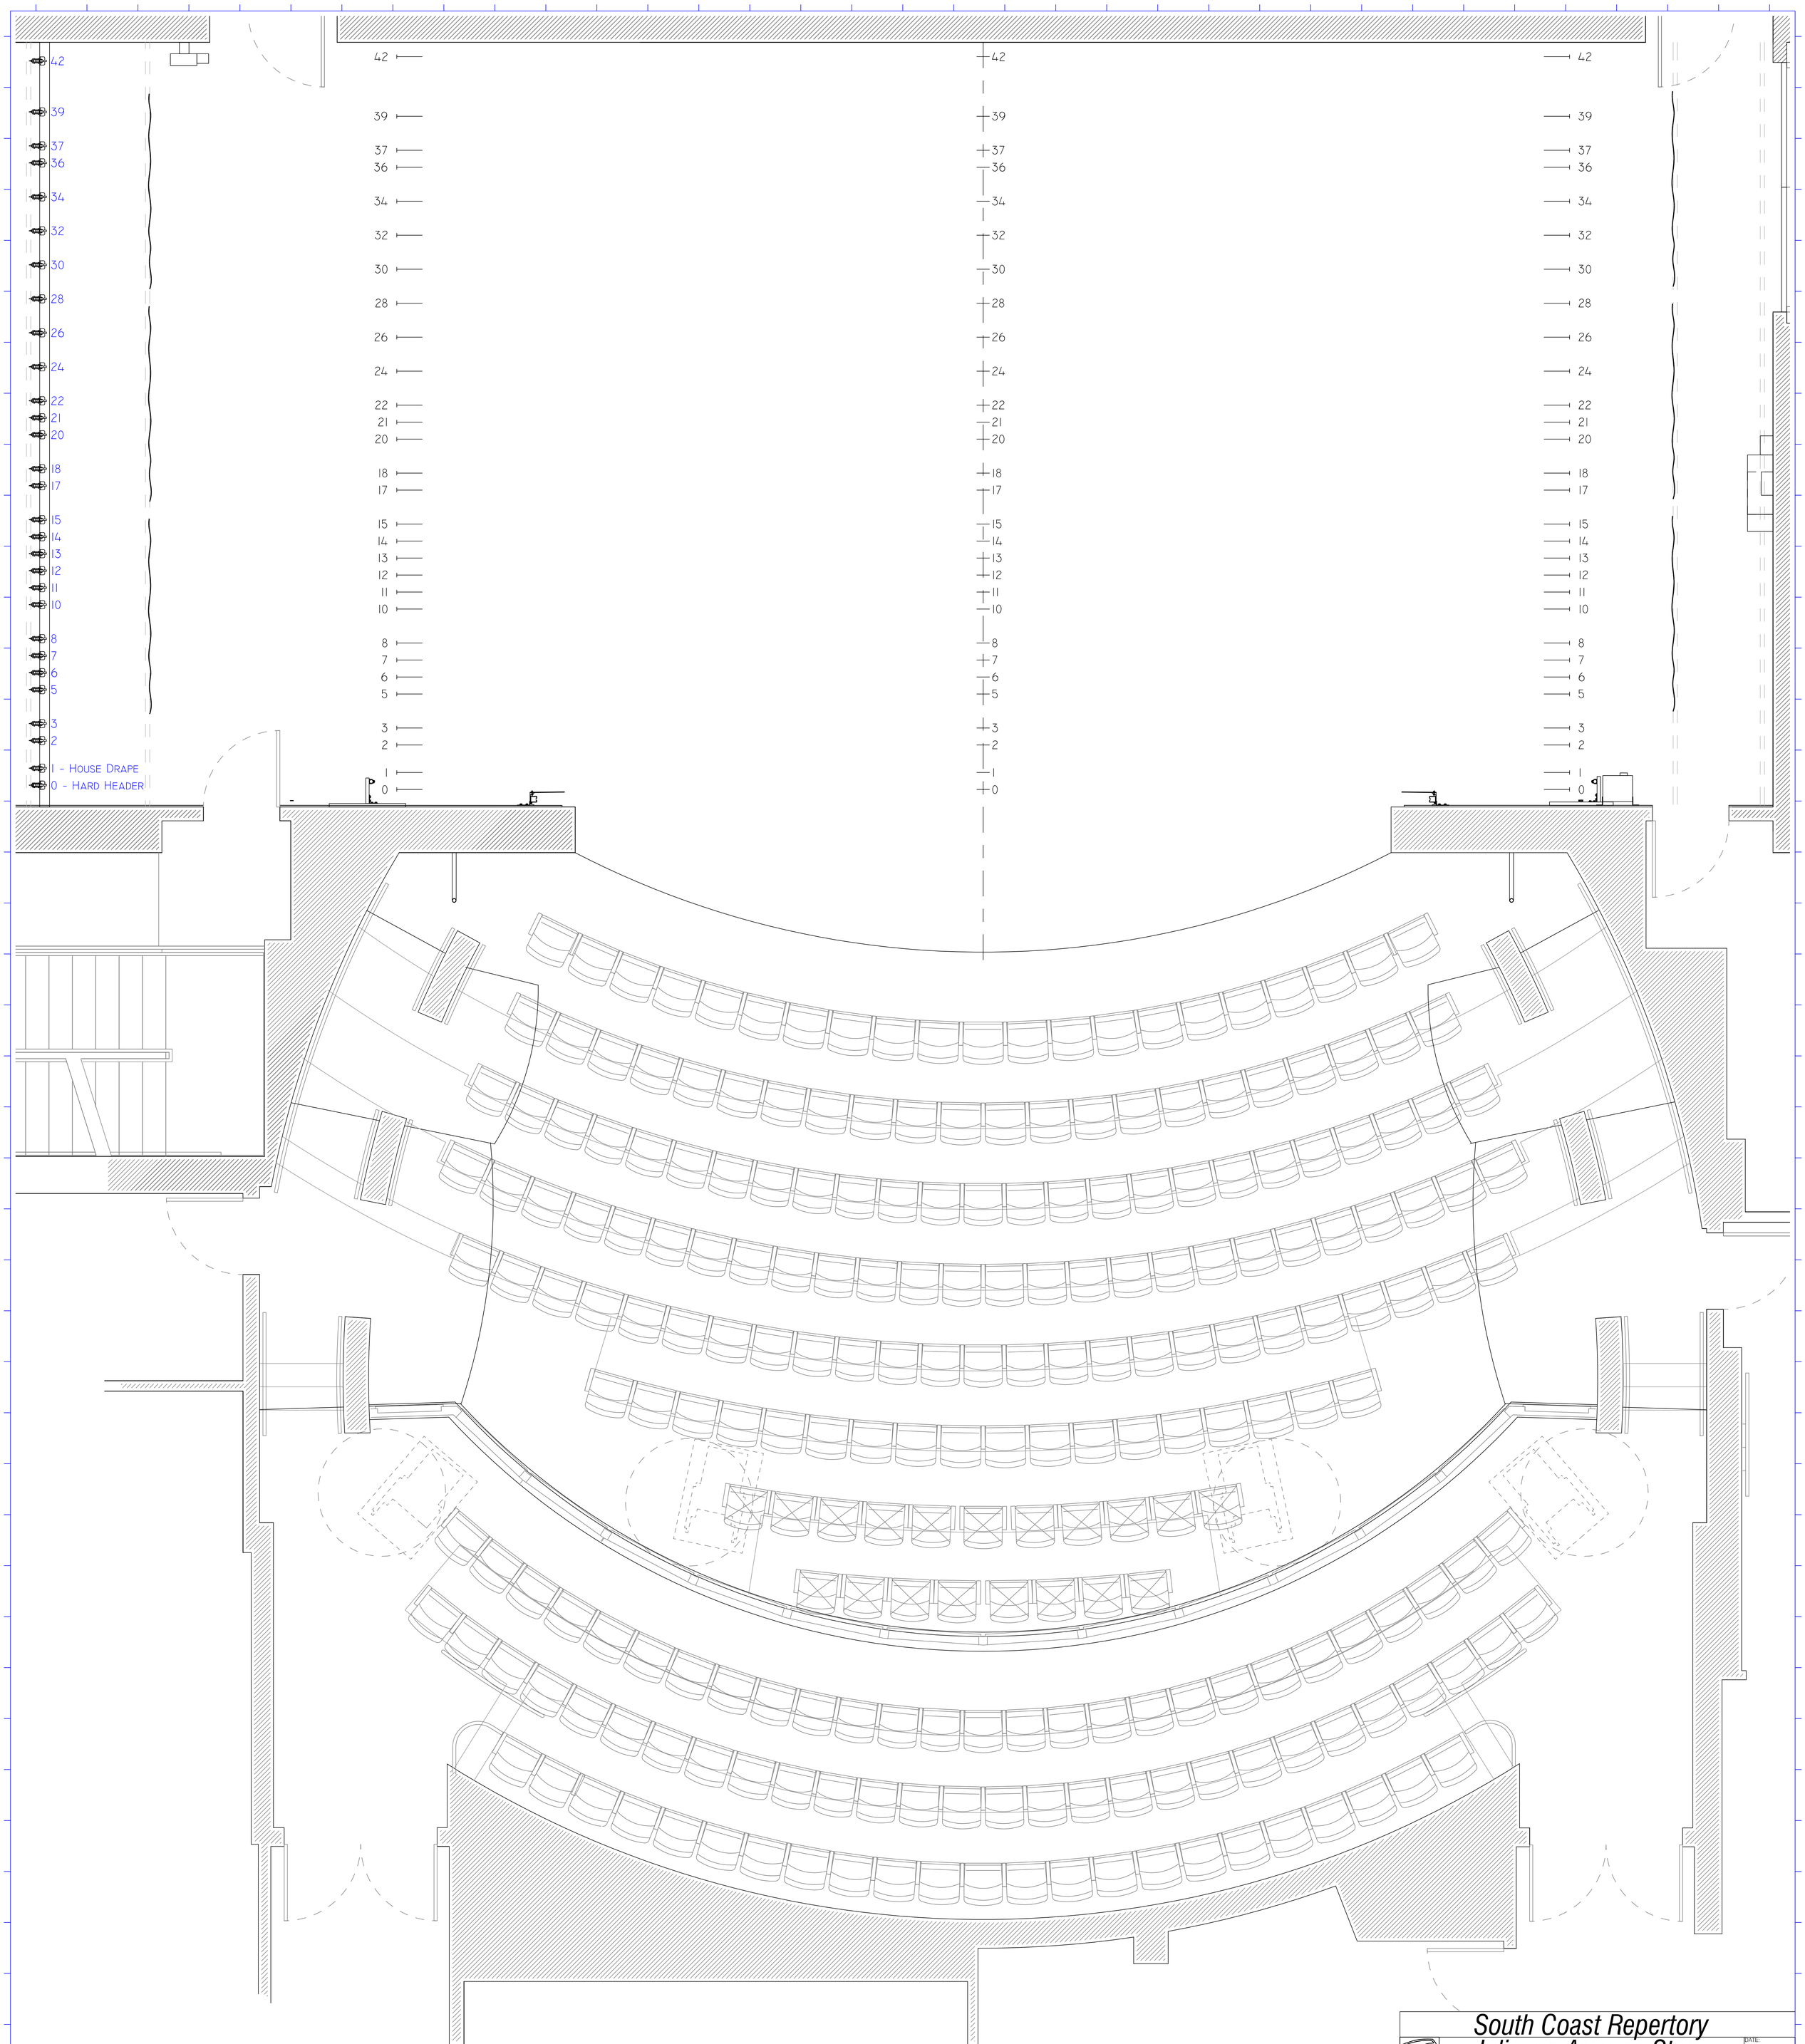

South Coast Repertory
Julianne Argyros Stage
Ground Plan

SCR

DATE: 7/4/2008
SCALE: 1/2"=1'
SHEET: A301

655 Town Center Drive Costa Mesa CA 92626 714-708-5500